CERTIFICATE OF OWNERSHIP AND DEDICATION

This is to certify that the undersigned is the owner of the land shown on this plat and hereby acknowledges the same to be the plat of SPRING CREEK SUBDIVISION SECTION 2 and does hereby dedicate to public use the RUNNING SPRING DRIVE LOST SPRING COURT shown thereon.

OWNERS R. Frank Taylor
BROWNSBORO WOODS PARTNERSHIP

CERTIFICATE OF ACKNOWLEDGMENT

STATE OF KENTUCKY
COUNTY OF JEFFERSON ss

I, Kay L. Blair, Notary Public in and for the County aforesaid do hereby certify that the foregoing plat of Spring Creek Subdivision Sec 2 was this day presented to me by R. Frank Taylor BROWNSBORO WOODS PARTNERSHIP known to me, who executed the Certificates in my presence and acknowledge it to be his free act and deed.

Witness my hand and seal this 20th day of July, 1993
My Commission expires: 11th day of December, 1996

Kay L. Blair
Notary Public

CERTIFICATE OF APPROVAL

Approved this 28th day of October, 1993

LOUISVILLE AND JEFFERSON COUNTY PLANNING COMMISSION
Charles Davis

CERTIFICATE OF RESERVATION OF ELECTRIC & TELEPHONE EASEMENTS

The spaces outlined by dashed lines and marked "electric and telephone easement" are hereby reserved as easements for electric and telephone utility purposes, which include (1) the right of ingress and egress across all lots, access areas, and ways to and from the easements (2) the right to cut down or trim any trees within the easement (3) the right to trim or cut down any trees outside easement area within 10' of the closest conductor within the easement or a public way, (4) the right to cut down or trim any trees on private property that may be so defective as to present a hazard to the utility lines after reasonable notice to the property owner (5) the right of any utility company using said easements to remove permanent structures or obstructions within the easement. No permanent structures shall be erected within the easement. Fences, shrubbery and gardens may occupy easement area at property owner's risk. [illegible]

(A) All property owners electric utility service lines shall be underground [illegible]

(B) The electric and telephone easements shown on this plat shall be maintained and preserved in their present condition and no encroachment therein and no change in the grade or elevation thereof shall be made by any person or lot owner without the consent in writing of the Louisville Gas and Electric Company and South Central Bell Telephone Company.

(C) Easements for overhead electric transmission and distribution feeder lines, poles and equipment appropriate in connection therewith are reserved over, across and under all spaces (including park, open and drainage space areas) outlined by dash lines and designated for underground and overhead facilities.

Above ground electric transformers and pedestals may be installed at appropriate points in any electric easement.

In consideration of L.G.&E. bringing service to the property shown on this plat it is granted the right to make further extensions of its lines from all overhead and underground distribution lines.

(D) Above ground telephone facilities and pedestals may be installed at appropriate points in any telephone easement.

NOTE

Also the right to overhang lots with service wires to serve adjoining units.

OWNERS. R. Frank Taylor
BROWNSBORO WOODS PARTNERSHIP

CERTIFICATE OF RESERVATION OF SANITARY SEWER AND DRAINAGE EASEMENTS

An easement for sanitary sewer and drainage purposes is hereby reserved on, over and under the strips of land and spaces as defined and bounded by dashed lines marked "Sanitary Sewer and Drain Easement" together with the right of ingress and egress over all lots to and from the easements for construction, operation and maintenance of sewers and drains over said land. No permanent structure of any kind is to be placed on, over or under the land which is subject to said easements. The easement shall be for the benefit of the land in the subdivision and other land which naturally drains therein, and said sewers and drains may be constructed by the Louisville and Jefferson County Metropolitan Sewer District, or any other public agency having legal authority for such construction, or by others subject to approval by the aforesaid Sewer District.

OWNERS. R. Frank Taylor
BROWNSBORO WOODS PARTNERSHIP

CERTIFICATE OF RESERVATION OF GAS EASEMENT

The spaces outlined by dashed lines and marked "Gas Easement" are hereby reserved as easements for underground gas lines and appurtenances thereof, including the right to construct, operate, maintain, repair and remove such underground gas lines and appurtenances, and the right of ingress and egress over all lots to and from the easements and the right to cut down any trees within the easement that may interfere with the installation or operation of the lines. No permanent structure shall be erected within the easement. Any gas utility using said easement at option may remove permanent structure or obstruction within the easement. Fences, shrubbery and gardens may occupy easement area at the property owner's risk.

[illegible]

OWNERS: R. Frank Taylor
BROWNSBORO WOODS PARTNERSHIP

CERTIFICATE OF RESERVATION OF DRAINAGE RETENTION BASIN EASEMENT

Easements for drainage and ponding purposes are hereby reserved on and over the land and spaces as defined and bounded by dashed lines, marked "Drainage Retention Basin Easement" together with the right of ingress and egress over all lots to and from the easements for construction, operation, maintenance and reconstruction of retention basins and other drainage improvements. No permanent structure of any kind shall be placed on or over the land within said easements except for drainage structures, pavements and landscape planting. The easements shall be for the benefit of the land in the subdivision and additional drainage improvements may be constructed by Louisville and Jefferson County Metropolitan Sewer District, Jefferson County, or any other public agency having legal authority for such construction, or by others subject to approval of the aforesaid Sewer District or Jefferson County Works Department. Until said easement areas are accepted for maintenance by said Sewer District, Jefferson County, or another responsible public agency, said areas shall be maintained by the owners of the underlying fee simple title.

OWNERS: R. Frank Taylor
BROWNSBORO WOODS PARTNERSHIP

PROPERTY OWNER'S OBLIGATION

Certain improvements in this subdivision are required by the Metropolitan Subdivision Regulations as specified by an approved construction plan on file in the office of the Director of Works. It is the obligation of every property owner in the subdivision not to damage, alter or destroy those improvements and not to allow any condition or activity on his property that will impair the proper functioning of those improvements. For violation of this provision, the property shall be subject to the imposition of a lien for the amount necessary to remedy the violation which may be enforced in the same manner that mortgages are enforced, and persons responsible shall be subject to fine.

NOTICE OF BOND REQUIREMENT

After construction approval and release of the undersigned subdivider's bond by the Louisville and Jefferson County Planning Commission, the owner of any lot may be required to post a cash bond in the amount of $300.00 as a condition of obtaining a building permit pursuant to Section 7.10 of the Metropolitan Subdivision Regulations.

CERTIFICATE OF RESERVATION OF WATER LINE EASEMENT

Permanent easement(s) for water mains and appurtenances are hereby reserved on, over, under and through the strip(s) of land as defined and bounded by dashed lines marked "Louisville Water Company Easement" together with the right of ingress and egress over all lots to and from the easement(s) for constructing, repairing, removing, replacing, relocating, reconstructing, maintaining and enlarging of water mains. No permanent structure of any kind shall be erected or the grade of the surface of the land changed within the said easement(s) without written consent of Louisville Water Company. Fences, shrubbery and gardens may occupy easement area at the owner's risk. Temporary rights are hereby reserved to use land adjacent to the permanent easement(s) hereby granted for storage and movement of excavated earth, rock, construction materials, tools, and equipment during construction of said water lines.

R. Frank Taylor
OWNERS BROWNSBORO WOODS PARTNERSHIP

LAND SURVEYOR'S CERTIFICATE

I hereby certify that this plat and survey were made under my supervision and that the angular and linear measurements as witnessed by monuments shown hereon, are true and correct to the best of my knowledge and belief. This survey and plat meets or exceeds the minimum standards of governing authorities.

[signature] 1828 7/20/93
Signature PLS # Date

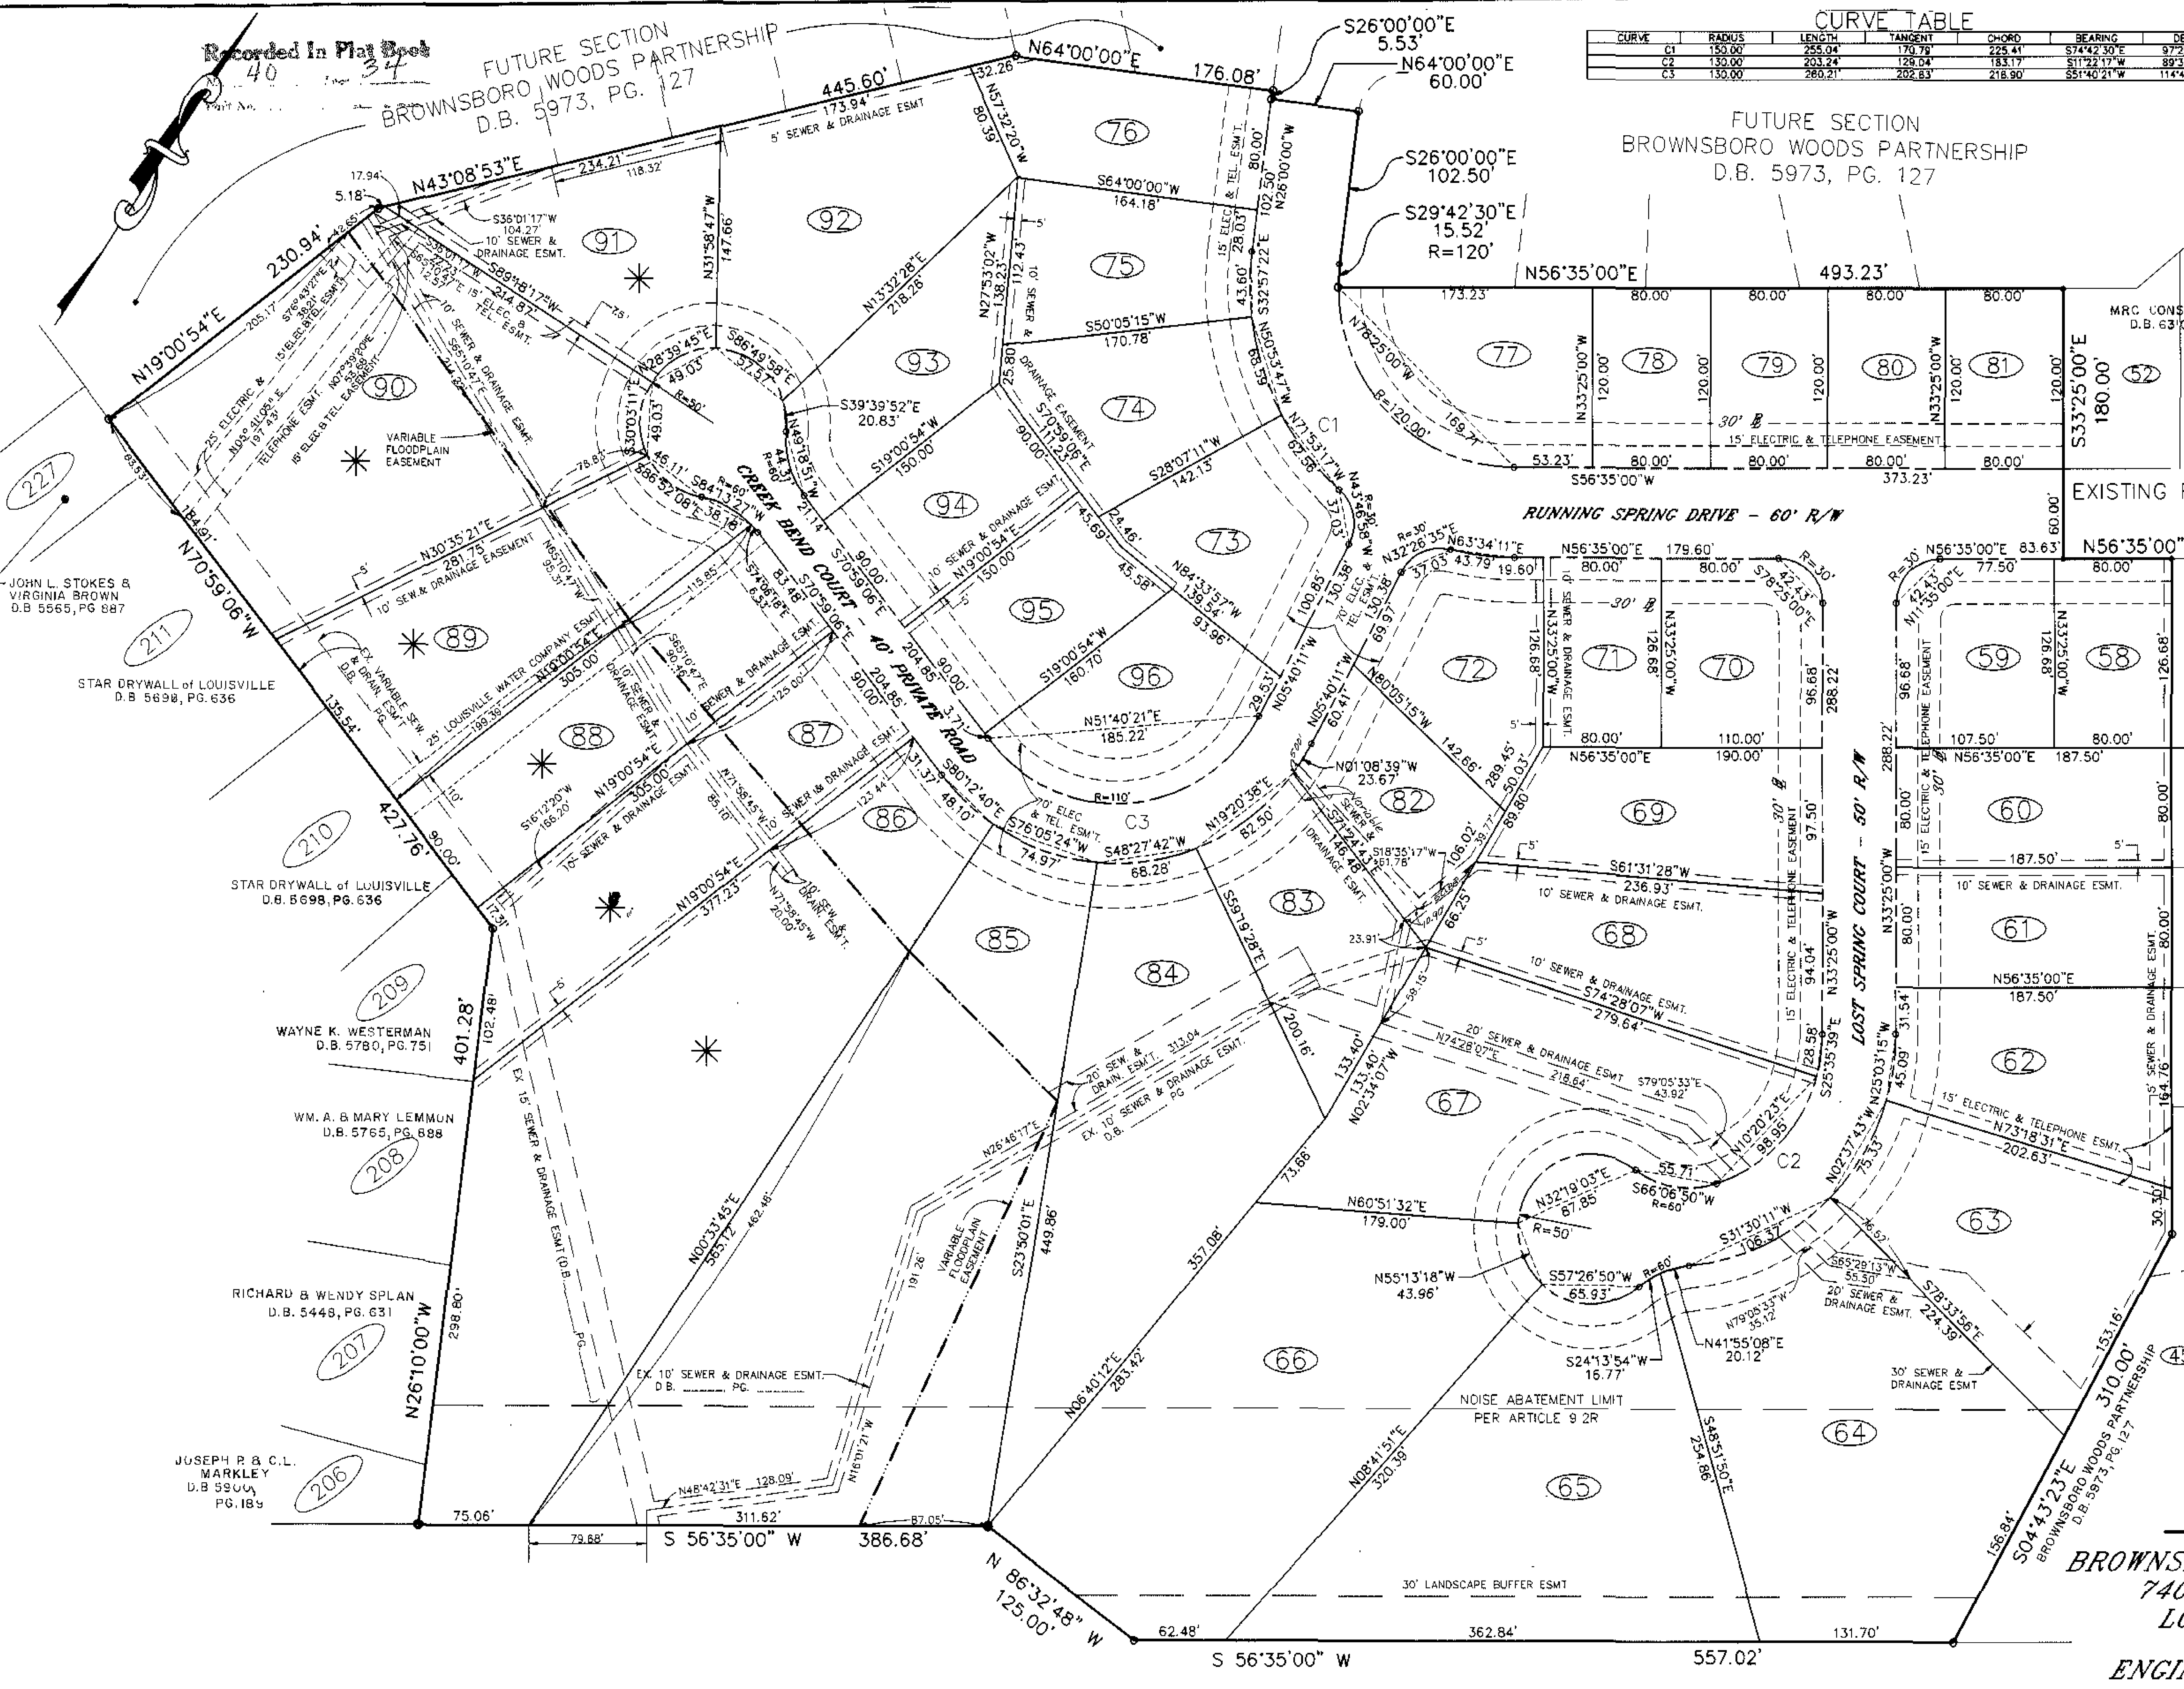

CURVE TABLE

CURVE	RADIUS	LENGTH	TANGENT	CHORD	BEARING	DELTA
C1	150.00'	255.04'	170.79'	225.41'	S74°42'30"E	97°25'00"
C2	130.00'	203.24'	129.04'	183.17'	S11°22'17"W	89°34'34"
C3	130.00'	260.21'	202.83'	218.90'	S51°40'21"W	114°41'05"

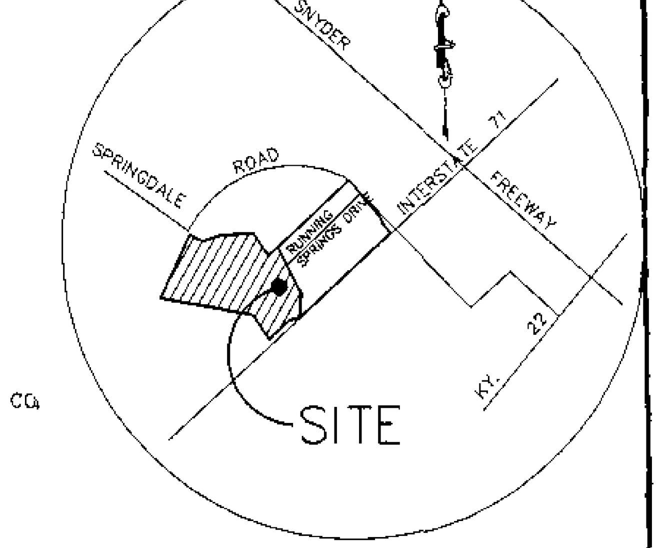

VICINITY MAP
NOT TO SCALE

NOTES:
1. THIS PLAT IS SUBJECT TO A DEED OF RESTRICTIONS RECORDED IN D.B. 6325, PG. 807.
2. ALL LOT CORNERS TO BE IRON PINS, UNLESS OTHERWISE NOTED.
3. ✳ LOTS 86-87-88-89-90-91 WILL REQUIRE INDIVIDUAL LOT APPROVAL BY M.S.D.
4. LOTS 85-86-87-88-89-90 SHALL HAVE A MINIMUM OPENING FLOOR ELEVATION OF 553.50.

GROSS AREA = 25.67 Acres
NET AREA = 23.08 Acres
39 LOTS

CONSTRUCTION FENCING SHALL BE ERECTED PRIOR TO ANY GRADING OR CONSTRUCTION TO PROTECT THE EXISTING TREE STANDS AND THEIR ROOT SYSTEMS FROM COMPACTION. THE FENCING SHALL ENCLOSE THE ENTIRE AREA BENEATH THE TREE CANOPY AND SHALL REMAIN IN PLACE UNTIL ALL CONSTRUCTION IS COMPLETED. NO PARKING, MATERIAL STORAGE, OR CONSTRUCTION ACTIVITIES ARE PERMITTED WITHIN THE PROTECTED AREA.

GRAPHIC SCALE
(IN FEET)
1 inch = 60 ft.

OWNER/DEVELOPER

BROWNSBORO WOODS PARTNERSHIP
7400 SOUTH PARK PLACE
LOUISVILLE, KY. 40222

ENGINEER / LAND SURVEYOR

EVANS / GRIFFIN INC.
1417 STORY AVENUE
LOUISVILLE, KY. 40206

TAX BLOCK W0047172, LOT 72

Recorded In Plat Book No. 40 Page 34
Part No. ______

RECORD PLAT
OF
SPRING CREEK SUBDIVISION
SECTION 2 #143833

JULY, 1993

10-30-90